

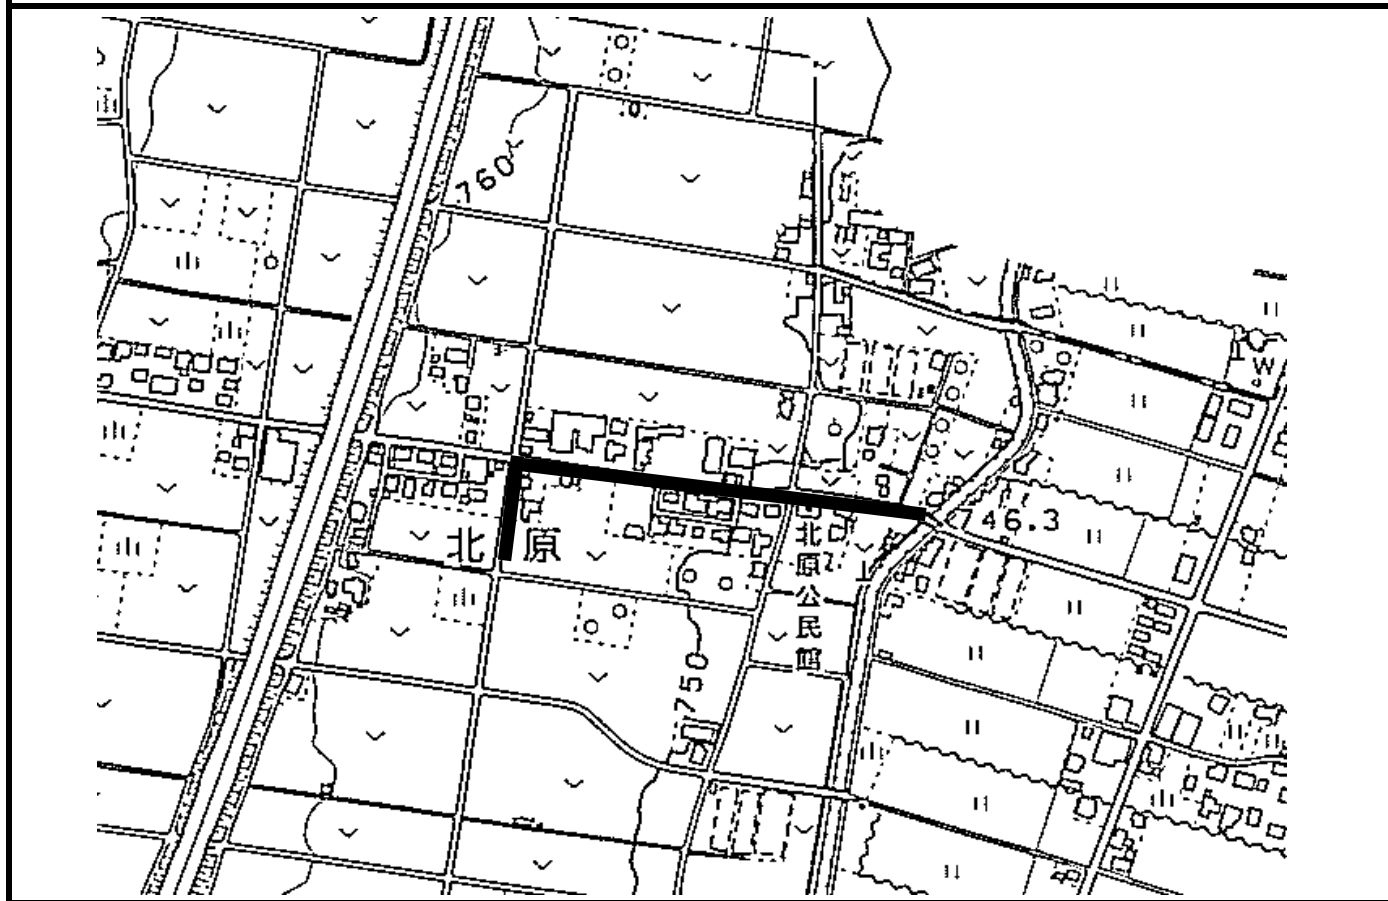
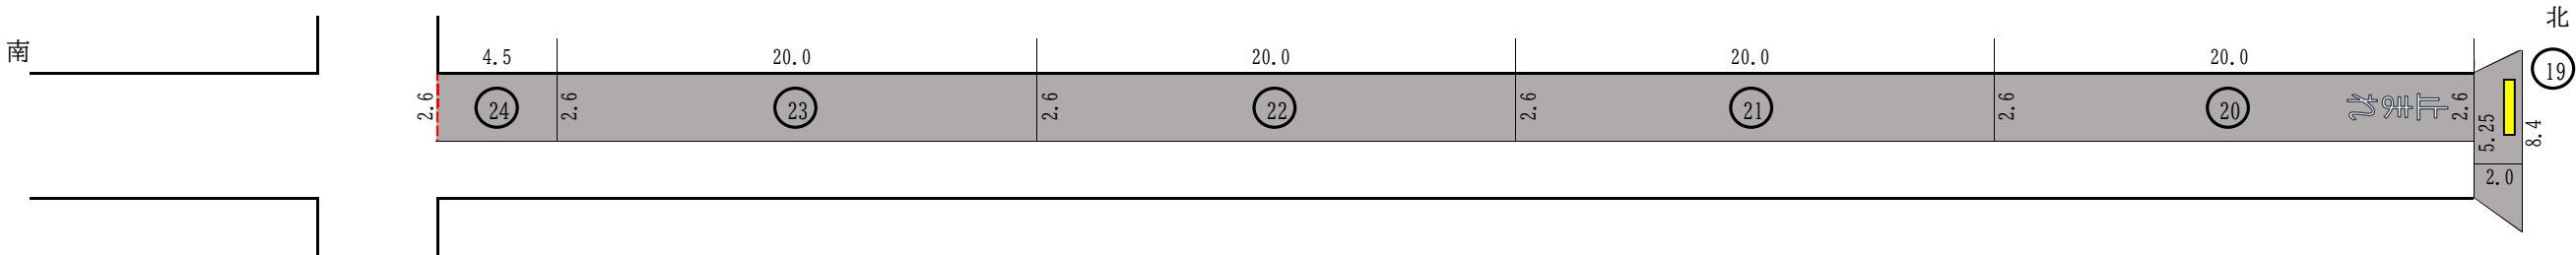
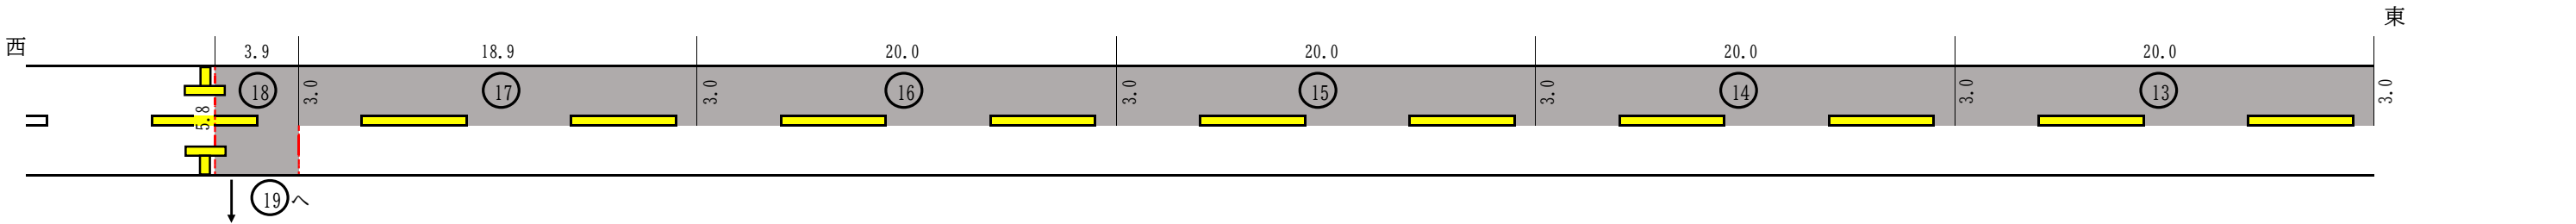


令和8年度 村道9号線本復旧工事 位置図

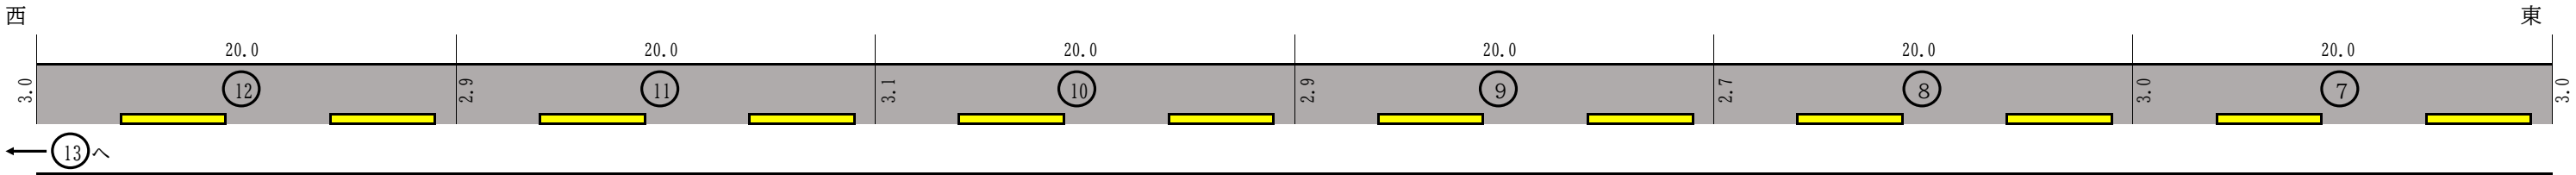

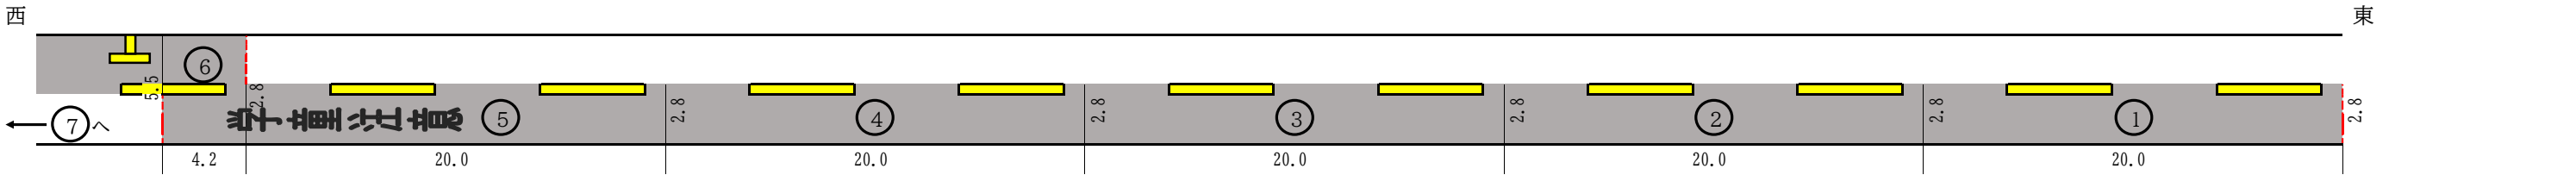

舗装面積																								
①	2.8	×	20.0	=	56.00	⑦	3.0	×	20.0	=	60.00	⑬	3.0	×	20.0	=	60.00	⑰	(8.4+5.25) × 2.0/2	=	13.65	合 計		
②	2.8	×	20.0	=	56.00	⑧	(3.0+2.7) /2	×	20.0	=	57.00	⑭	3.0	×	20.0	=	60.00	⑳	2.6	×	20.0		=	52.00
③	2.8	×	20.0	=	56.00	⑨	(2.7+2.9) /2	×	20.0	=	56.00	⑮	3.0	×	20.0	=	60.00	㉑	2.6	×	20.0		=	52.00
④	2.8	×	20.0	=	56.00	⑩	(2.9+3.1) /2	×	20.0	=	60.00	⑯	3.0	×	20.0	=	60.00	㉒	2.6	×	20.0		=	52.00
⑤	2.8	×	20.0	=	56.00	⑪	(3.1+2.9) /2	×	20.0	=	60.00	⑰	3.0	×	18.9	=	56.70	㉓	2.6	×	20.0		=	52.00
⑥	5.5	×	4.2	=	23.10	⑫	(2.9+3.0) /2	×	20.0	=	59.00	⑱	5.8	×	3.9	=	22.62	㉔	2.6	×	4.5		=	11.70
小計 1				303.10 m ²		小計 2			352.00 m ²		小計 3			319.32 m ²		小計 4			233.35 m ²		1,207.77 m ²			


舗装切断	
2.8	
2.7	
2.8	
2.8	
5.8	
2.6	
合計	19.5 m

断面図

仮復旧		本復旧	
30	表 層	表 層	50
120	上 層	上 層	100
	下 層	下 層	

表層	掘削	1,207.77	×	0.03	=	36.23	m ³
	殻処分	36.23	×	2.30	=	83.34	t
上層	掘削	1,207.77	×	0.02	=	24.16	m ³
	土砂処分	24.16	/	0.90	=	26.84	m ³

路面標識

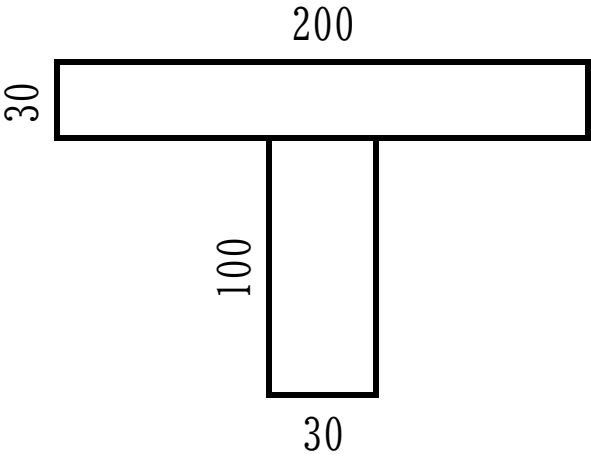 溶融式（白）W150 文字「学童注意」 L = 27.2m	 溶融式（白）W150 文字「止まれ」 L = 29.7m
 溶融式（白）W150 丁字路標識 L = 6.0m × 3箇所	 溶融式（白）W150 停止線 L = 5.0m